GEMINI X SHALLOW CONCAVE

(1830 Post Height)

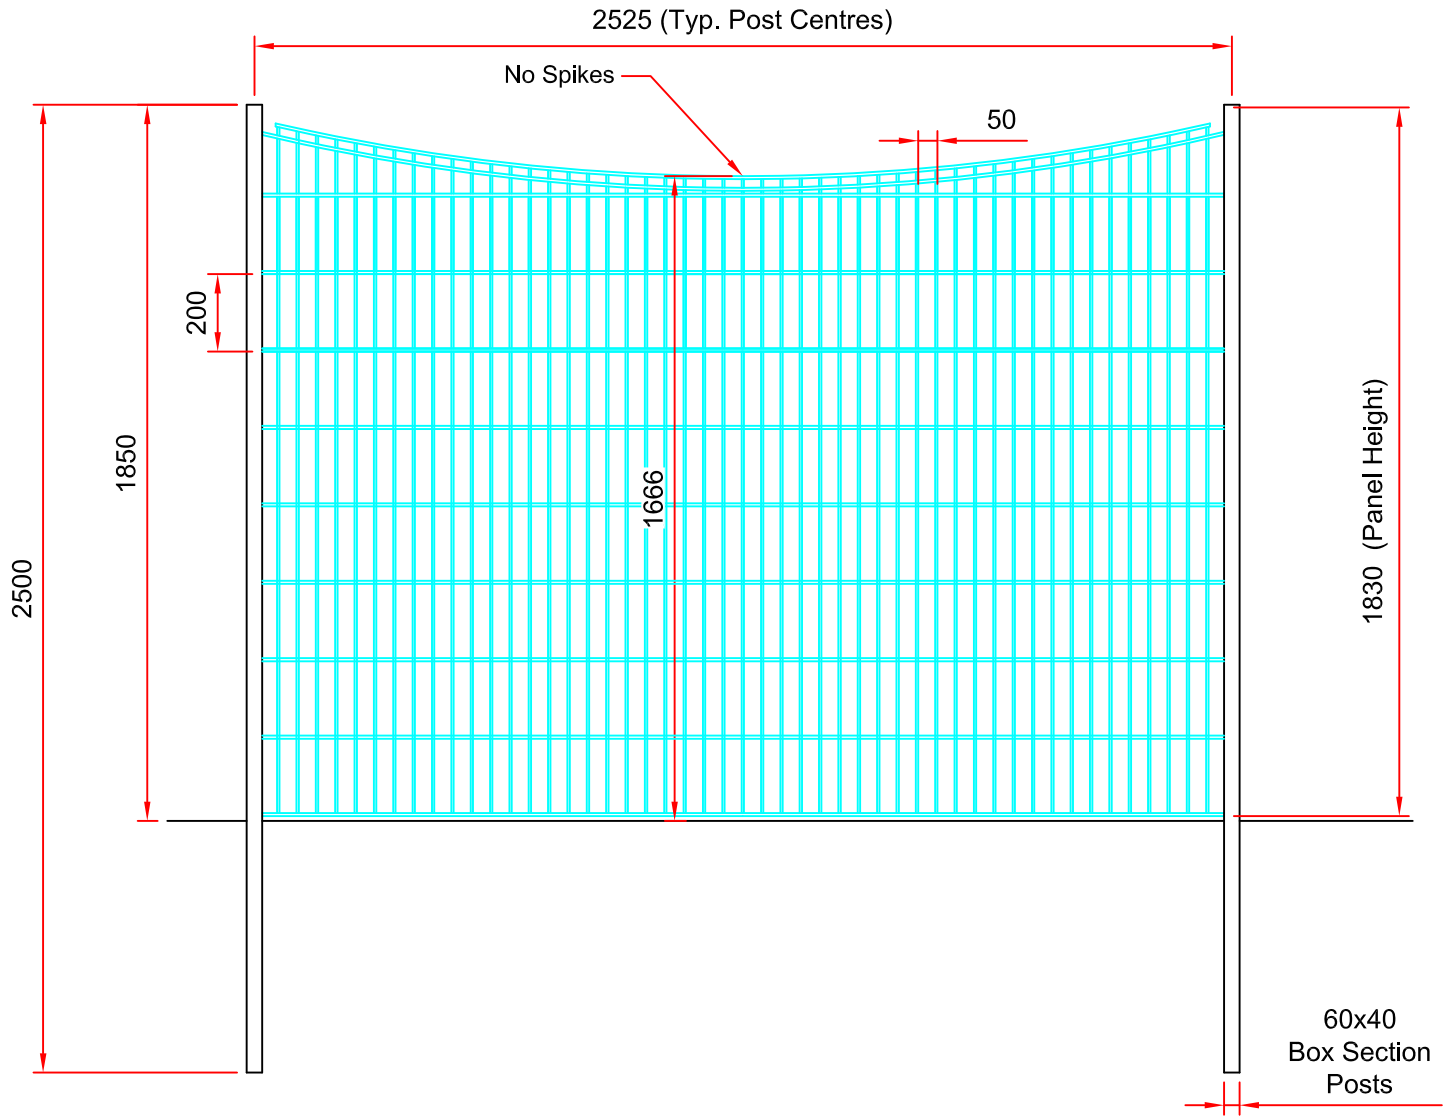

Fabricated By:	Date:	Checked By:	Date:

FENCING ZAUN SYSTEMS

Design and Head Office, Steel Drive,
Wolverhampton, WV10 9ED.

E-mail : alex.thomson@zaun.co.uk
: adam.christie@zaun.co.uk

Tel : (01902) 796699
Fax : (01902) 796698 / 737377

CUSTOMER	XXXXXXXXX
REF / SITE	XXXXXXX
DESCRIPTION	GEMINI SHALLOW CONCAVE TYPICAL BAY DETAIL
FILE NO	XXX / X # X
scale	N/A
drawn	ADAM CHRISTIE
date	26/09/07
chkd	

DO NOT SCALE

ALL DIMENSIONS ARE TO BE CHECKED ON SITE WITH ALLOWANCES FOR VARIATIONS DUE TO NORMAL MANUFACTURING TOLERANCES

DRAWING ERRORS OR OMISSIONS ARE TO BE REPORTED AND CHECKED WITH DESIGN OFFICE

NONE OF THE WORK CONTENT SHOWN IN THIS DRAWING FOR ANY COMPANY MAY PROCEED UNTIL APPROVED COPIES ARE DISTRIBUTED AND CLEARLY MARKED "ISSUED FOR CONSTRUCTION"

THIS DRAWING IS COPYRIGHT AND NO PORTION SHOULD BE COPIED OR REPRODUCED WITHOUT THE CONSENT OF ZAUN LIMITED

No.	revision	date	by	check by
[A]	>	>	>	>
[B]	>	>	>	>
[C]	>	>	>	>
[D]	>	>	>	>
[E]	>	>	>	>
[F]	>	>	>	>

FINISH : GALVANISED + PPC RAL XXXX XXXX

job no. GEM/SHA/05B