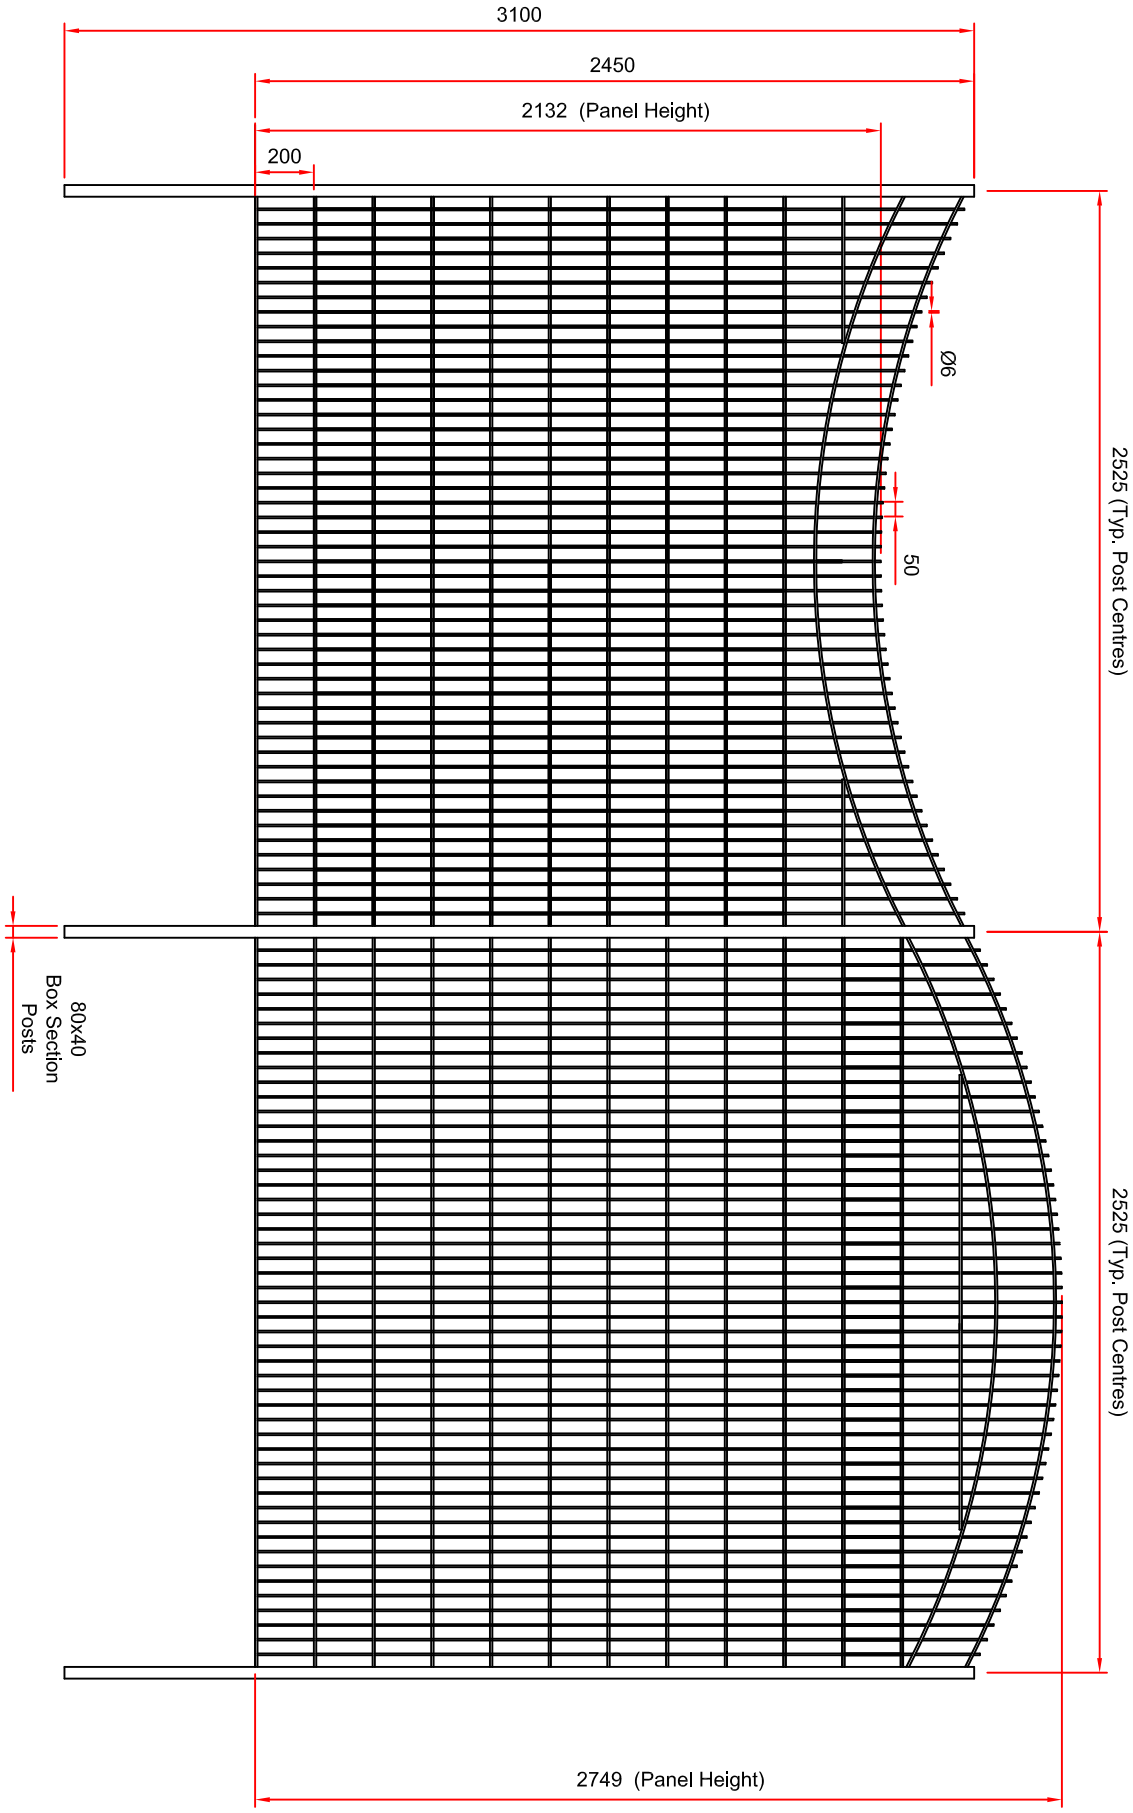

GEMINI WAVE (DEEP)

(2430 Post Height)

Fabricated By:	Date:	Checked By:	Date:

FENCING ZAUN SYSTEMS

Design and Head Office, Steel Drive, Wolverhampton, WV10 9ED.

E-mail : alex.thomson@zaun.co.uk
: adam.christie@zaun.co.uk

Tel : (01902) 796699
Fax : (01902) 796698 / 737377

CUSTOMER: XXXXX

REF / SITE: XXXX

DESCRIPTION: TYPICAL BAY DETAIL

FILE NO: XXX / X # X

Scale: N/A | Date: xx/xx/xx

Drawn: XXXX | Chkd: >

DO NOT SCALE

ALL DIMENSIONS ARE TO BE CHECKED ON SITE WITH ALLOWANCES FOR VARIATIONS DUE TO NORMAL MANUFACTURING TOLERANCES

DRAWING ERRORS OR OMISSIONS ARE TO BE REPORTED AND CHECKED WITH DESIGN OFFICE

NONE OF THE WORK CONTAINS SHOWN IN THIS DRAWING FOR ANY COMPANY MAY PROCEED UNTIL APPROVED COPIES ARE DISTRIBUTED AND CLEARLY MARKED ISSUED FOR CONSTRUCTION

THIS DRAWING IS COPYRIGHT AND NO PORTION SHOULD BE COPIED OR REPRODUCED WITHOUT THE CONSENT OF ZAUN LIMITED

No.	Revision	Date	By	Chkd By
[A]	>	>	>	>
[B]	>	>	>	>
[C]	>	>	>	>
[D]	>	>	>	>
[E]	>	>	>	>
[F]	>	>	>	>

FINISH : GALVANISED + RAL xxxx XXXXX

LIB FILE: GEM/DEE/07F