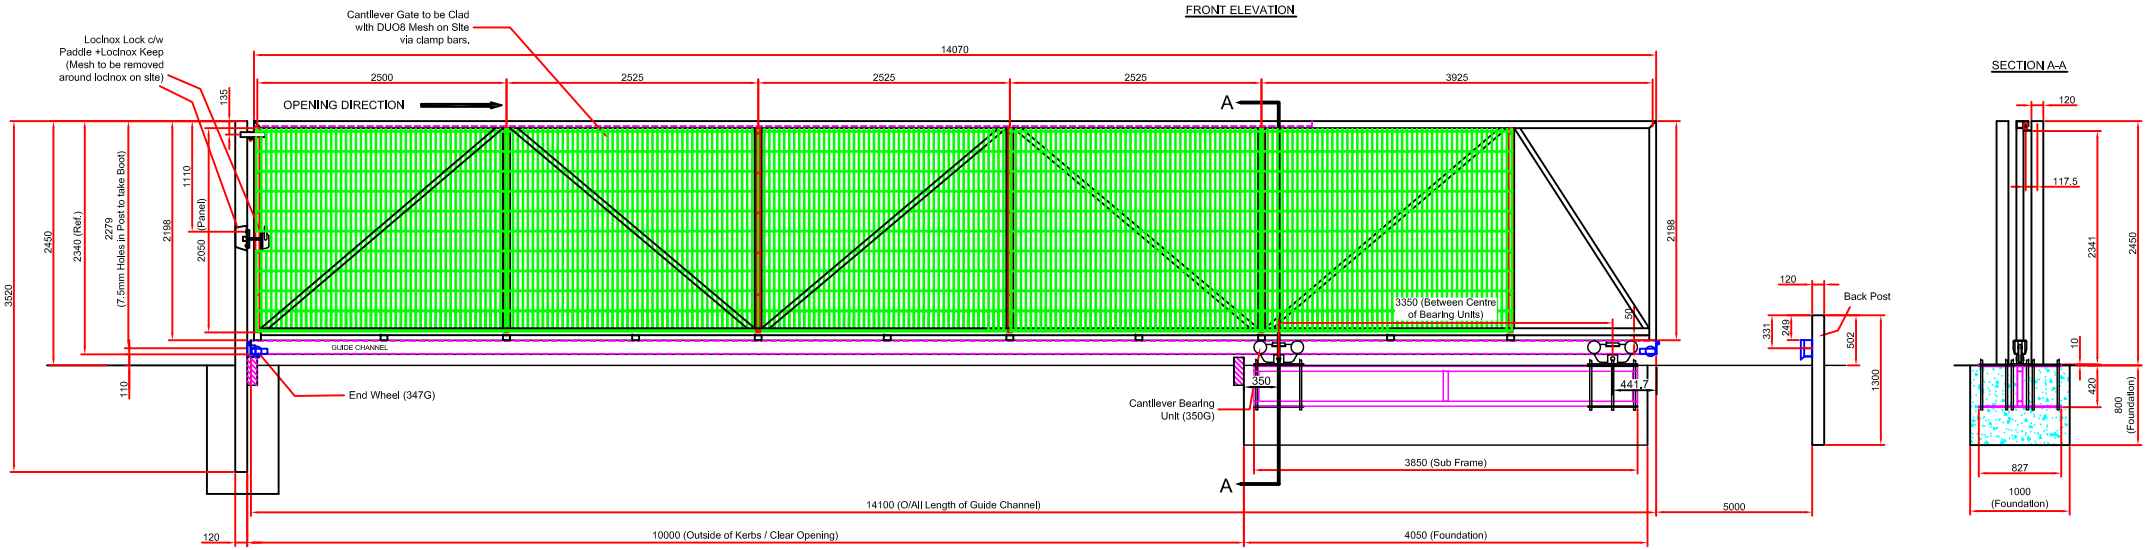

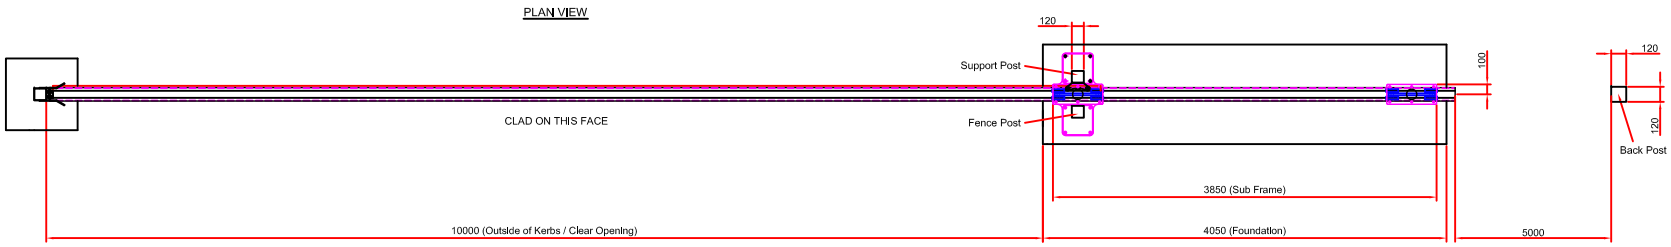

Sliding Gate

FABRICATED BY	DATE	CHECKED BY	DATE

FENCING ZAUN SYSTEMS

Design and Head Office, Steel Drive, Wolverhampton, WV10 9ED.

E-mail : alex.thomson@zaun.co.uk
: adam.christie@zaun.co.uk

Tel : (01902) 796699
Fax : (01902) 796698 / 737377

CUSTOMER: XXXXXXXXXXXXX

REF / SITE: XXXXXXXXXXXXXX

DRG DESCRIPTION: 10M CANTILEVER SLIDING GATE GENERAL ARRANGEMENT

DRG No: XXX-XX # G.A.1

DRAWN: AEC | DATE: 26-03-08

SCALE: XXXX | CHECK: XXXX

DO NOT SCALE

ALL DIMENSIONS ARE TO BE CHECKED ON SITE WITH ALLOWANCES FOR VARIATIONS DUE TO NORMAL MANUFACTURING TOLERANCES

DRAWING ERRORS OR OMISSIONS ARE TO BE REPORTED AND CHECKED WITH DESIGN OFFICE

NONE OF THE WORK CONTENT SHOWN IN THIS DRAWING FOR ANY COMPANY MAY PROCEED UNTIL APPROVED COPIES ARE DISTRIBUTED AND CLEARLY MARKED "ISSUED FOR CONSTRUCTION"

THIS DRAWING IS COPYRIGHT AND NO PORTION SHOULD BE COPIED OR REPRODUCED WITHOUT THE CONSENT OF ZAUN LIMITED

REVISION	DETAILS	NAME	DATE
[A]	X	X	XX-XX-XX
[B]	X	X	XX-XX-XX
[C]	X	X	XX-XX-XX
[D]	X	X	XX-XX-XX
[E]	X	X	XX-XX-XX
[F]	X	X	XX-XX-XX

FINISH: PPC RALXXXX XXXXX

LIB/DRG: CANT/01