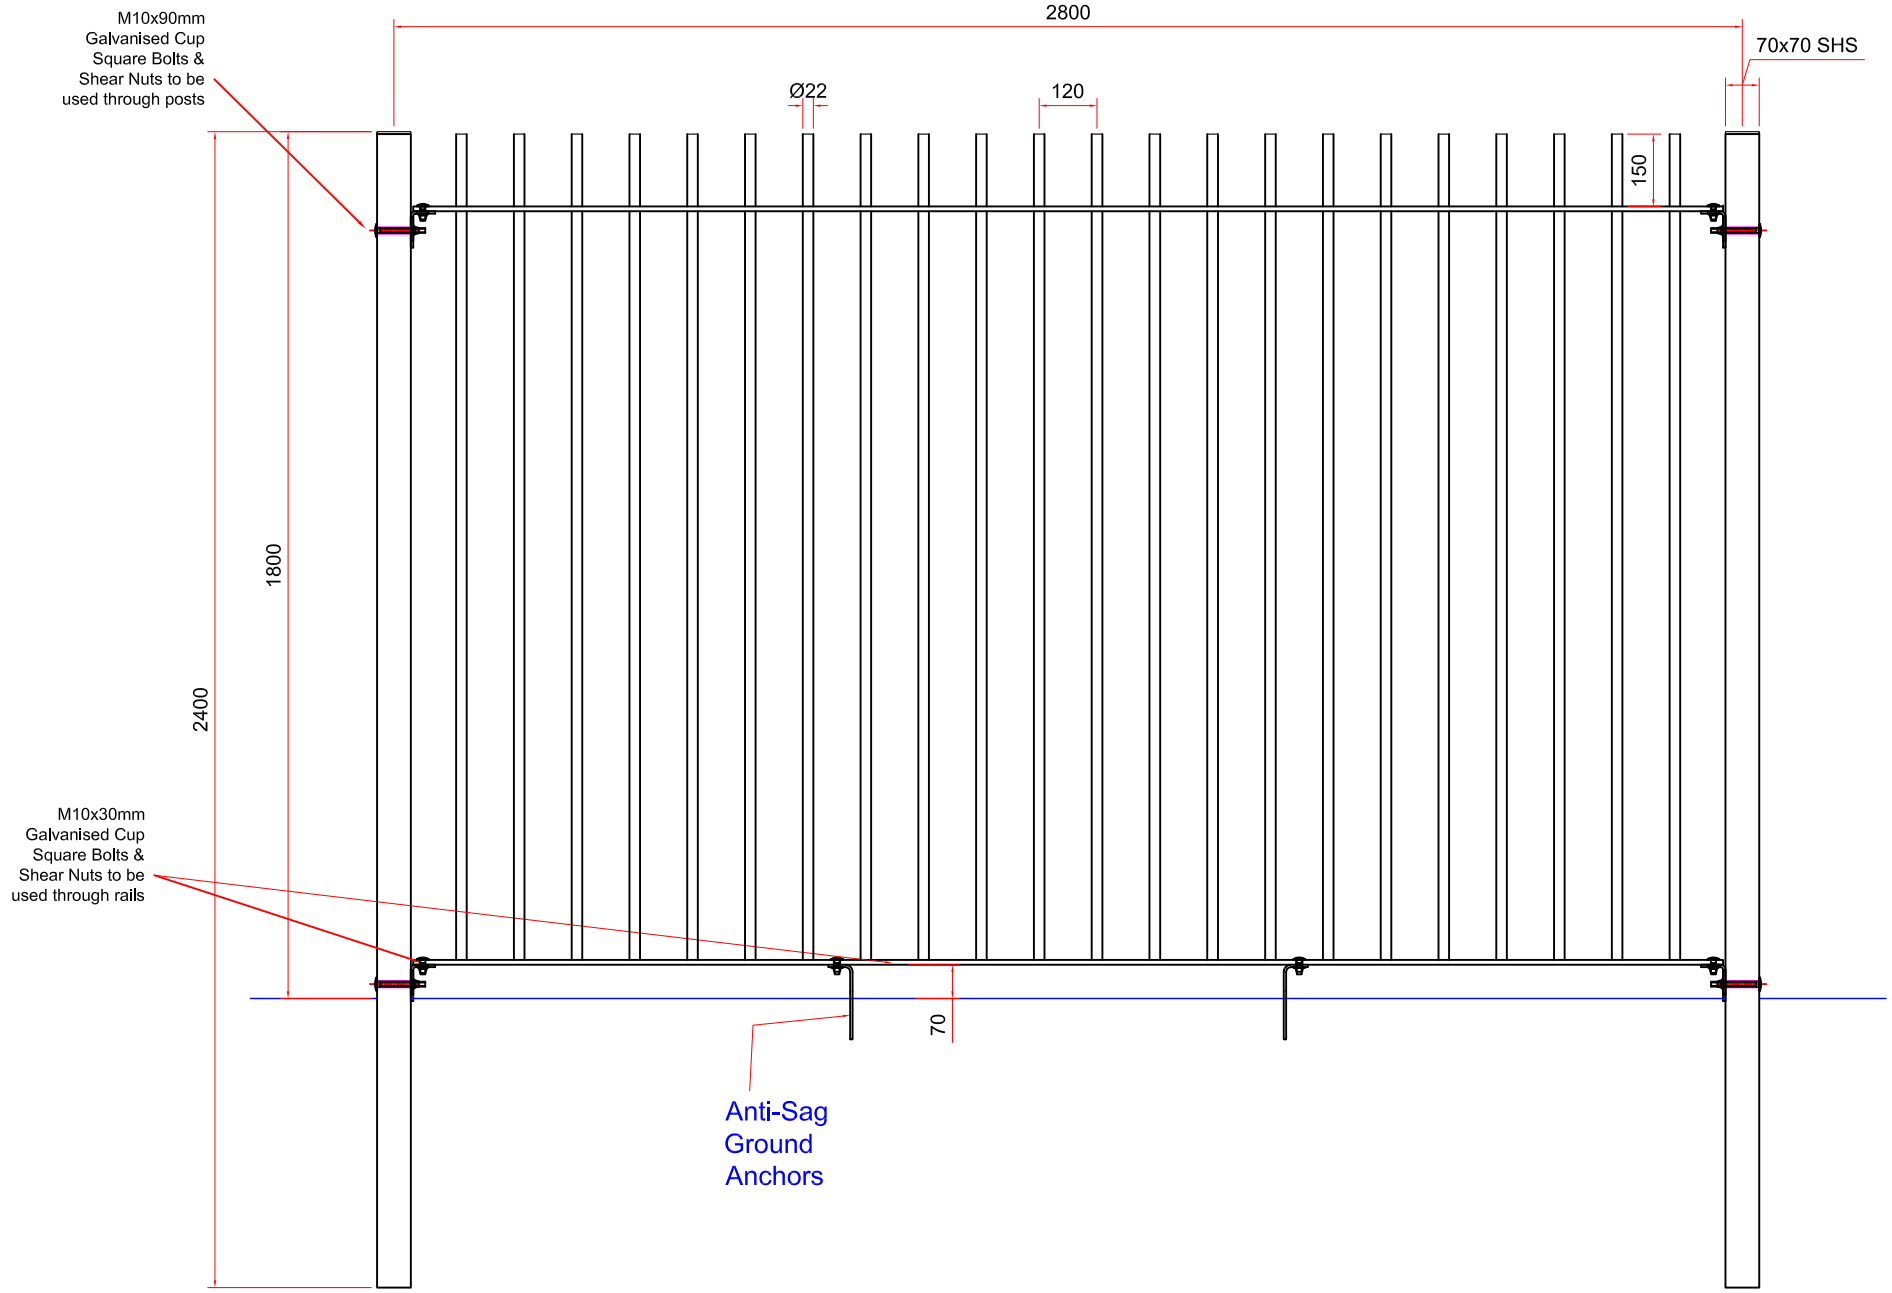


# Vertical Bar Solid

| Fabricated By: | Date: | Checked By: | Date: |
|---|---|---|---|


FENCING ZAUN SYSTEMS

Design and Head Office, Steel Drive, Wolverhampton, WV10 9ED.

E-mail : alex.thomson@zaun.co.uk
: adam.christie@zaun.co.uk

Tel : (01902) 796699
Fax : (01902) 796698 / 737377


CUSTOMER: XXXXXX

REF / SITE: XXXXX

DESCRIPTION: BLUNT TOP PANEL GENERAL ARRANGEMENT

FILE NO: XXX / X # G.A.1

scale: N/A | date: XX/ XX/ XX

drawn: XXX | chkd: >

DO NOT SCALE

ALL DIMENSIONS ARE TO BE CHECKED ON SITE WITH ALLOWANCES FOR VARIATIONS DUE TO NORMAL MANUFACTURING TOLERANCES

DRAWING ERRORS OR OMISSIONS ARE TO BE REPORTED AND CHECKED WITH DESIGN OFFICE

NONE OF THE WORK CONTENT SHOWN IS TO BE PROCEEDED FOR ANY COMPANY WITHOUT ORDERS FOR PRODUCTION ARE DISTRIBUTED AND CLEARLY MARKED "ISSUED FOR CONSTRUCTION"


THIS DRAWING IS COPYRIGHT AND NO PORTION SHOULD BE COPIED OR REPRODUCED WITHOUT THE CONSENT OF ZAUN LIMITED


| No. | revision | date | by | check by |
|---|---|---|---|---|
| A | > | > | > | > |
| B | > | > | > | > |
| C | > | > | > | > |
| D | > | > | > | > |
| E | > | > | > | > |
| F | > | > | > | > |

FINISH : GALVANISED & PPC RAL XXXX XXXXX

DRAWING: BLU/11A